| REV STATUS |   |   |   | _  |   | Δ |
|------------|---|---|---|----|---|---|
| of eheets  | 1 | 2 | 3 | 3A | 4 | 5 |

ECO 4663


| · · · · · · · · · · · · · · · · · · ·                         |                              |  |  |  |  |  |  |  |
|---|------------------------------|--|--|--|--|--|--|--|
| UNLESS OTHERWISE SPECIFED OMENSIONS ARE IN INCHES TOLETANCES: | CHK 6.21.92                  | PREMIER AVIATION, INC.<br>grand prairie, texas |  |  |  |  |  |  |
| FRACTIONS DECIMALS ANCLES +1/32 JOH-03 ± T JOOK-03            | COMPRACT:                    | BLACKOUT CURTAIN                               |  |  |  |  |  |  |
|   |                              | INSTALLATION                                   |  |  |  |  |  |  |
|   | PREMIER APP 6/2/92 CUST. APP | SIZE CODE IDENT NO. DWG NO. A OSUV8 B59-13000  |  |  |  |  |  |  |
|   | oper. All                    | SCALE N/A WT SHEET 1 OF 5                      |  |  |  |  |  |  |

STC'd PRINT

| ITEM MFG. PART NO. |                         | DESCRIPTION |   |                                     |           | REMARKS                   |  |        | QTY                |     |
|--------------------|-------------------------|-------------|---|-------------------------------------|-----------|---------------------------|--|--------|--------------------|-----|
| 110.               |                         |             |   |                                     |           |                           | · · · · · · · · · · · · · · · · · · ·  |        | 7                  |     |
|                    |                         |             |   | *****                               |           |                           |  |        |                    |     |
|                    |                         |             |   | <del></del>                         |           |                           |  |        |                    |     |
|                    |                         |             |   |                                     |           |                           |  |        |                    |     |
|                    |                         |             |   | · · · · · · · · · · · · · · · · · · |           |                           |  |        |                    |     |
|                    |                         |             |   |                                     |           |                           |  |        |                    |     |
|                    |                         |             |   | <del> </del>                        |           |                           |  | ·      |                    |     |
|                    |                         | ,           | A-1-1-1-1-1-1-1-1-1-1-1-1-1-1-1-1-1-1-1 |                                     |           |                           |  |        |                    | ,   |
|                    | 5035371"                | VELCE       | 20                                      |                                     |           |                           |  |        | AIR                | AK  |
|                    | 5135361"                | VELCE       | 20                                      |                                     |           |                           |  |        | Alr                | AK  |
|                    | LTC-75AS                | TRACK       |   |                                     |           | GALI                      | ETTI                                   | ·      | Z                  |     |
|                    | LTC-75AS                | TRACK !     | (65.0                                   | oo L.G)                             | )         | GALI                      | ETTI                                   |        | ·                  | 1   |
|                    | A6K-75                  | RIVNUT      |   |                                     |           |                           |  |        | 10                 |     |
|                    |                         |             |   |                                     |           |                           |  |        |                    |     |
|                    |                         |             |   |                                     |           |                           |  |        |                    |     |
|                    | M520426ADA              | RIVET       |   |                                     |           |                           |  |        |                    | 160 |
|                    | M535206-231             | SCREW       |   |                                     |           |                           | ,                                      |        | 10                 |     |
|                    |                         |             |   |                                     |           |                           | ······································ |        |                    |     |
|                    |                         | <u></u>     |   |                                     |           |                           |  |        |                    |     |
|                    |                         |             | -                                       |                                     |           |                           |  |        |                    |     |
|                    | -17                     | CUR         | TAIN                                    |                                     | 1         | MATL: NOVA                | -                                      |        |                    | 1   |
|                    | -15                     | CUR.        |   |                                     |           | FLAMMABIL<br>MATC: NOVA   | ·安K 中一                                 | SAIF   |                    |     |
|                    | -13                     | CUR         |   | · <del></del>                       |           | FLAMMABIL<br>MATL: NO     | VABLK#                                 | +1291F | 1                  | -   |
|                    | -11                     | !           |   |                                     |           | FLAMM ABILI<br>MATL: NOVA | BLK# 1                                 | 2915   |                    | -   |
|                    |                         | CUR         |   |                                     |           | FLAMMABILITY (USED WHE    | N CUTOUT                               | FOR    | 1                  | ╀   |
|                    | -03                     | INISTA      |   |                                     |           | CABINET IS                |  |        | -                  | -   |
| ~~~                | -01                     | INSTAL      | -L VII                                  | DN                                  |           | LABINET                   |  |        | _                  | 1   |
|                    |                         | ŧ           |   |                                     |           |                           |  |        | 1-01               | 1.0 |
|                    |                         |             |   |                                     |           |                           |  |        |                    |     |
| 412 E              | BLACKOUT CURTAIN INSTAL | LATION      | SIZE C                                  | ODE IDENT                           | NO.<br>/Q | DWG NO.                   | 112 8                                  | 2000   | <del>しこ</del><br>つ |     |

STC SH8454SW

STC'd PRINT

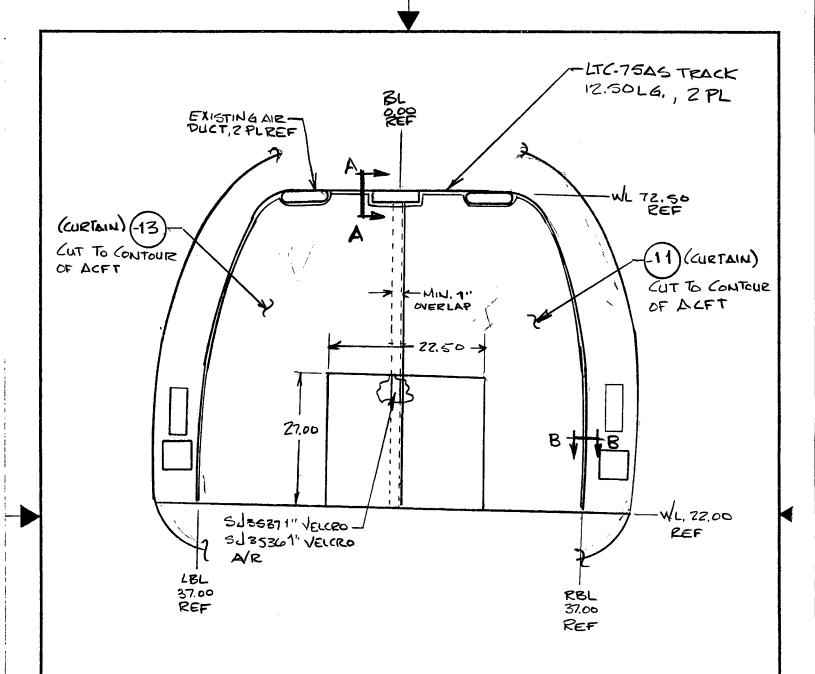

VIEW LKG FWD@ STA 74,30

412 BLACKOUT CURTAIN INSTALLATION

SIZE CODE IDENT NO. DWG NO.

A OSUV8 B59.13000

SCALE N/A REV. — SHEET 3 OF

STC'd PRINT

412 BLACKOUT CURTAIN INSTALLATION


SIZE CODE IDENT NO. DWG NO.

A OSUV8 B59-13000

SCALE N/A REV. — SHEET 3A OF

STC'd PRINT

SH8454SW

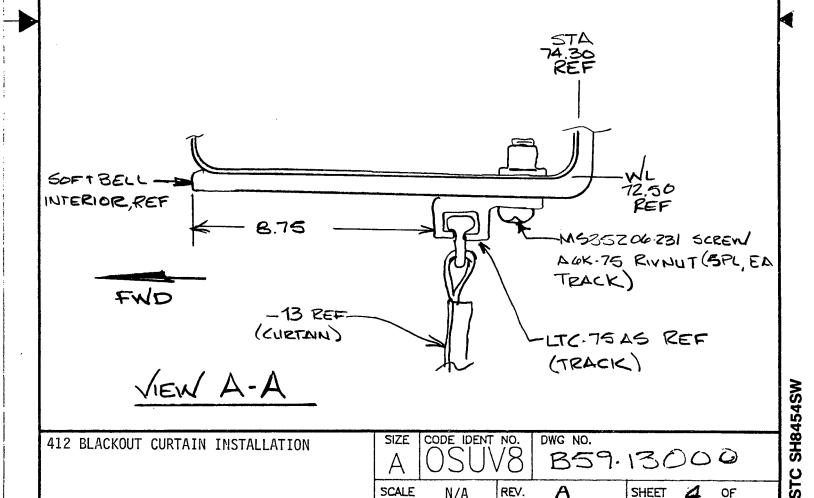

SCALE


REV.

Α

N/A

STC'd PRINT

SHEET

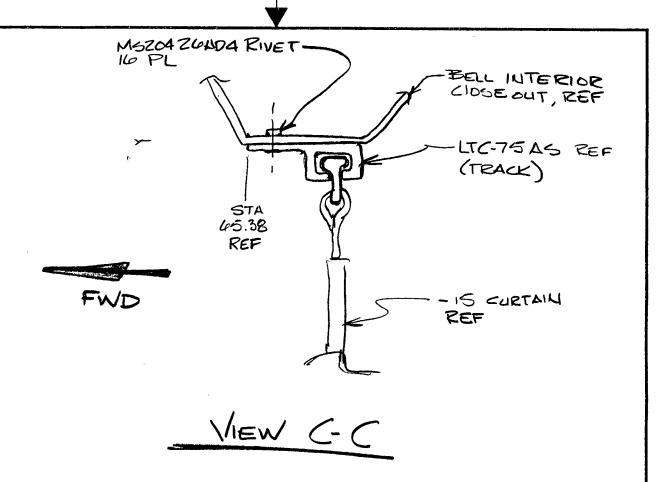

412 BLACKOUT CURTAIN INSTALLATION

CODE IDENT NO. SIZE Α

DWG NO. B59-13000

**SCALE** 

N/A

REV.

SHEET STC'd

STC SH8454SW